Example C Portico

Our largest example portico can create a grand entrance to any property.

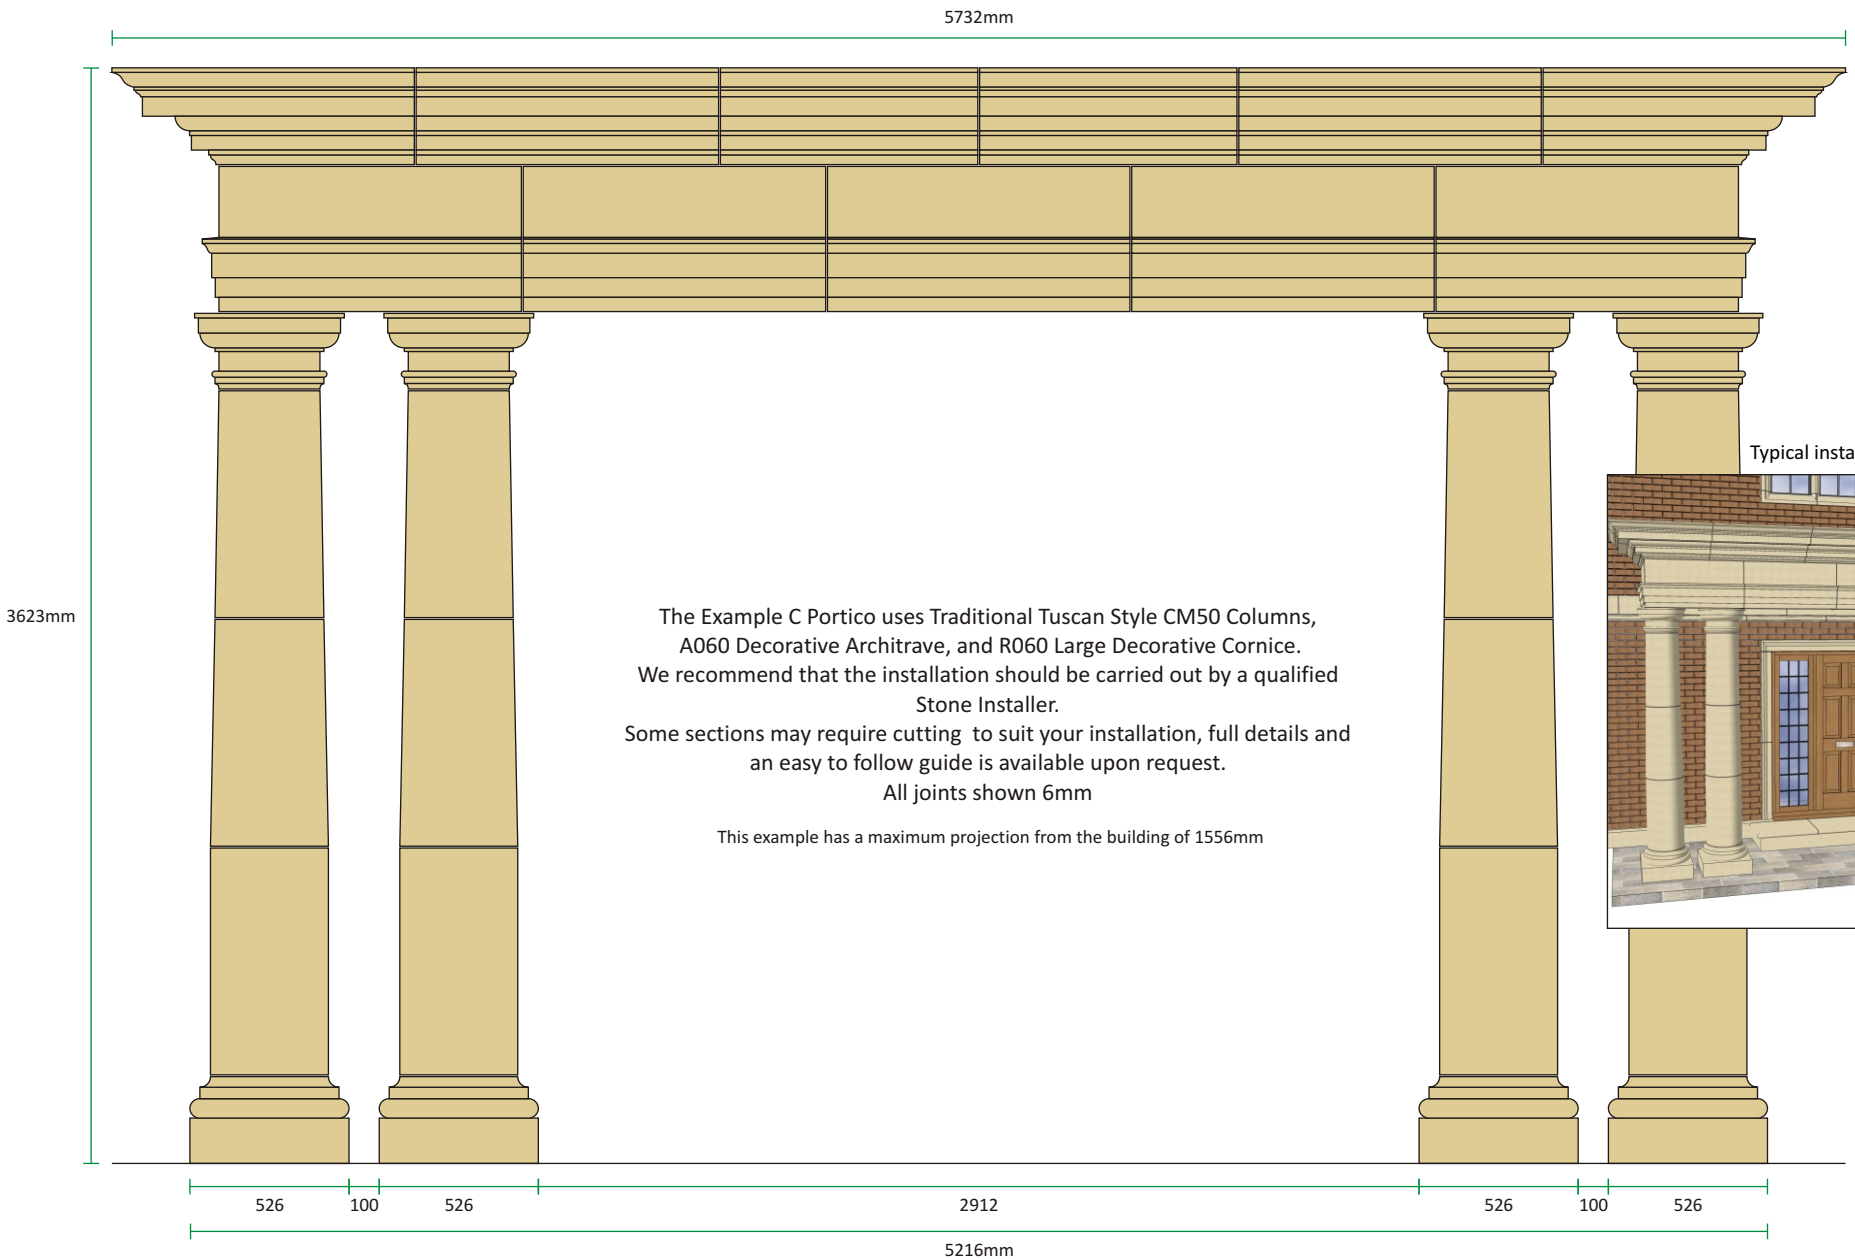

The Example C Portico uses Traditional Tuscan Style CM50 Columns, A060 Decorative Architrave, and R060 Large Decorative Cornice.
We recommend that the installation should be carried out by a qualified Stone Installer.
Some sections may require cutting to suit your installation, full details and an easy to follow guide is available upon request.
All joints shown 6mm

This example has a maximum projection from the building of 1556mm

Typical installation detail